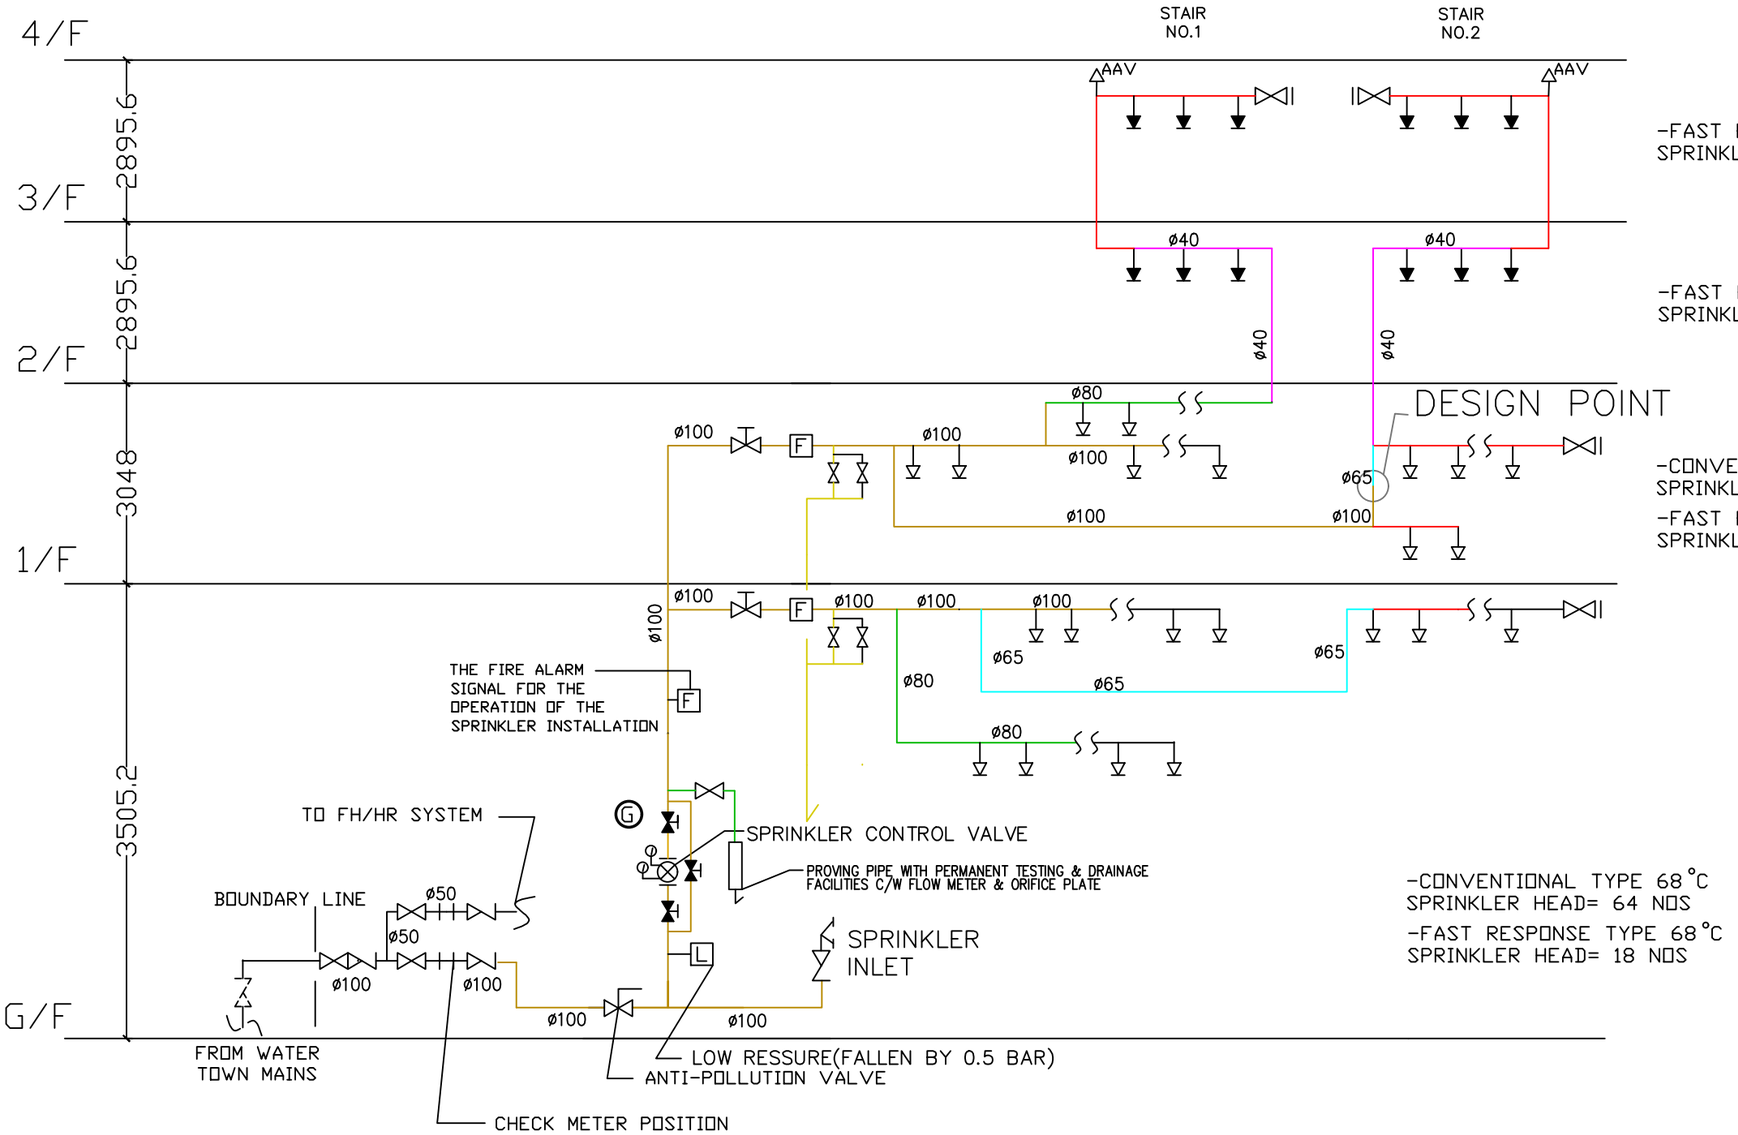

SCHEMATIC PIPING DIAGRAM FOR SPRINKLER SYSTEM

FSI CONTRACTOR:
GLOBAL ENG CONSULTANTS LTD
ROOM 902,9/F,SILICON TOWER,
88 LARCH STREET,TAI KOK TSUI,KLN.
Email:globalconhk@gmail.com
Tel:31881924 Fax:31862946

PROJECT:

TITLE:
SCHEMATIC PIPING DIAGRAM FOR SPRINKLER SYSTEM

SCALE: NOT TO SCALE @A3	DRAWN BY: K.H.
DATE: 30-01-2020	DESIGNED BY: T.W.
DWG. NO: FS/10	CHECKED BY: T.W.
CONTRACT NO.:	SHEET:
REVISION: A	